

Wan Chai Campus – Maintenance and Scaffolding Work to Painter's Corner, Amphitheatre and External Façade Area

灣仔校園 – 地下畫廊、 香港賽馬會演藝劇院 及外牆維修和棚架工程

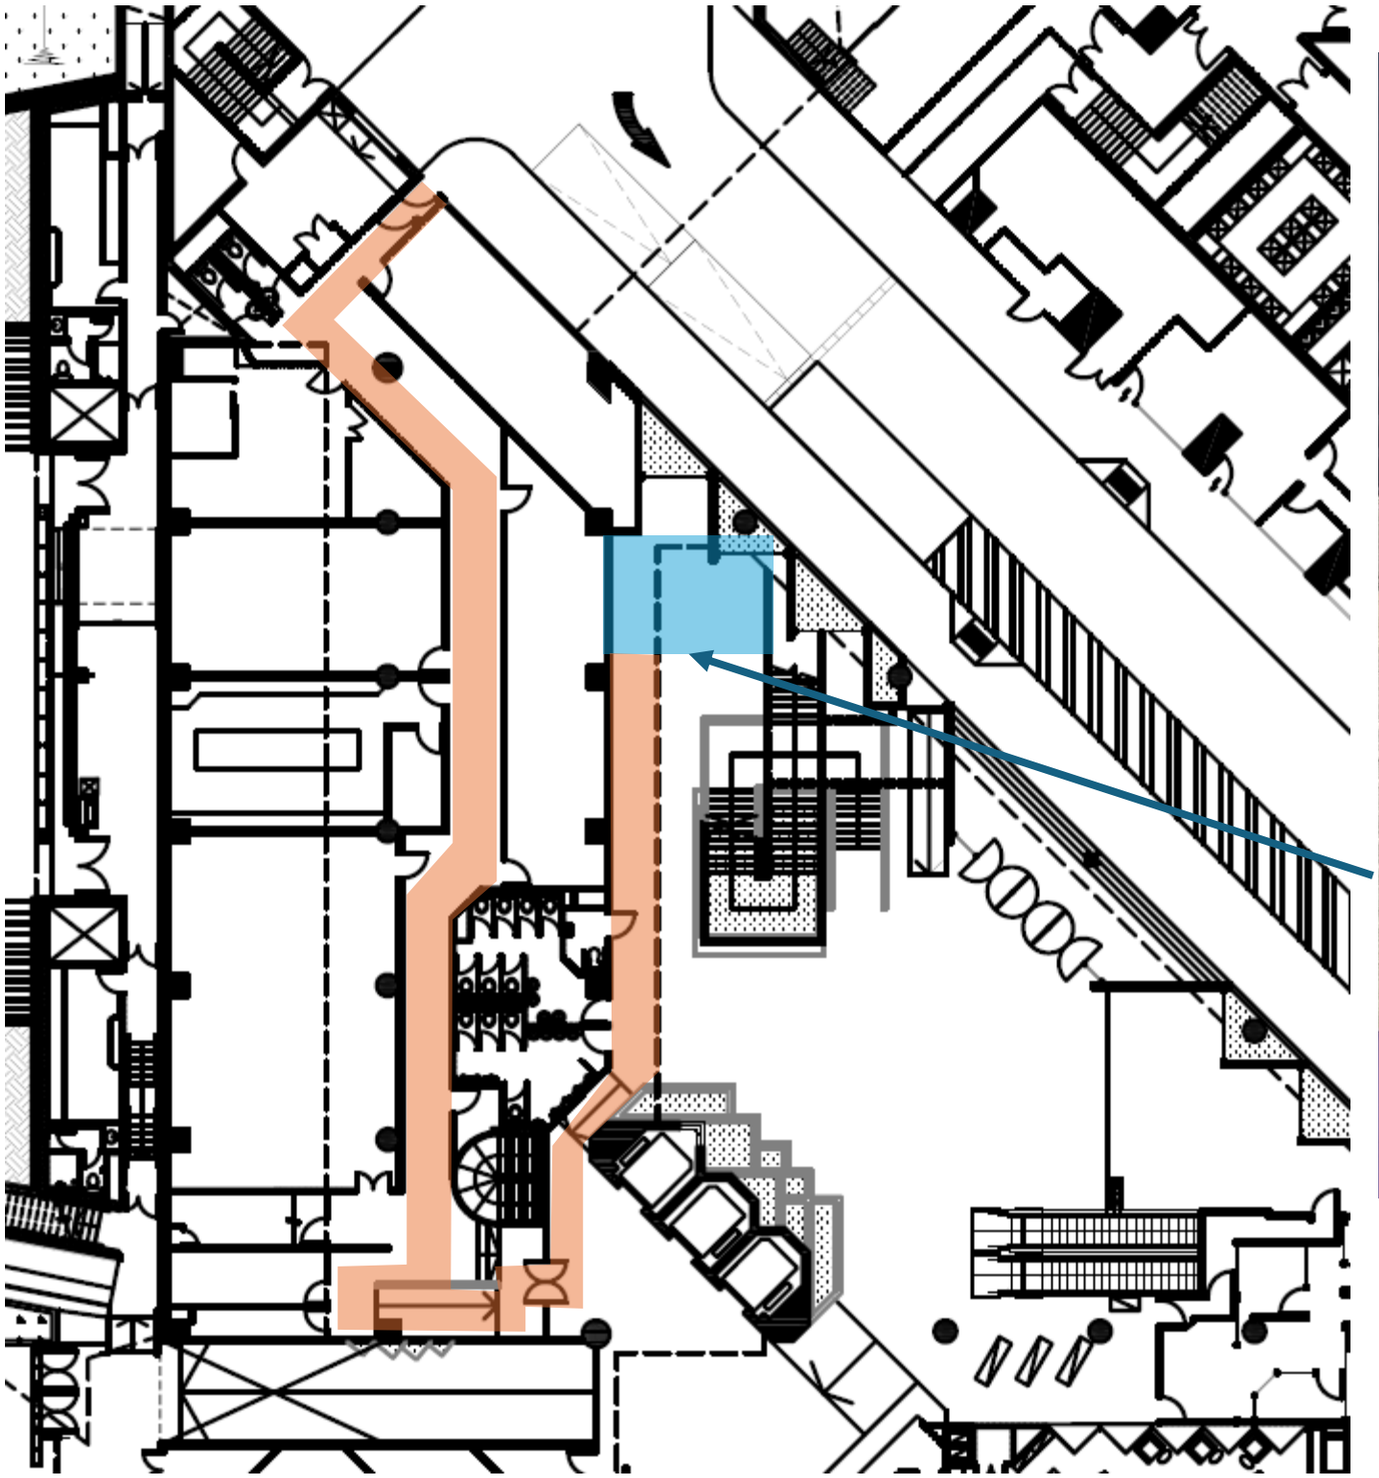

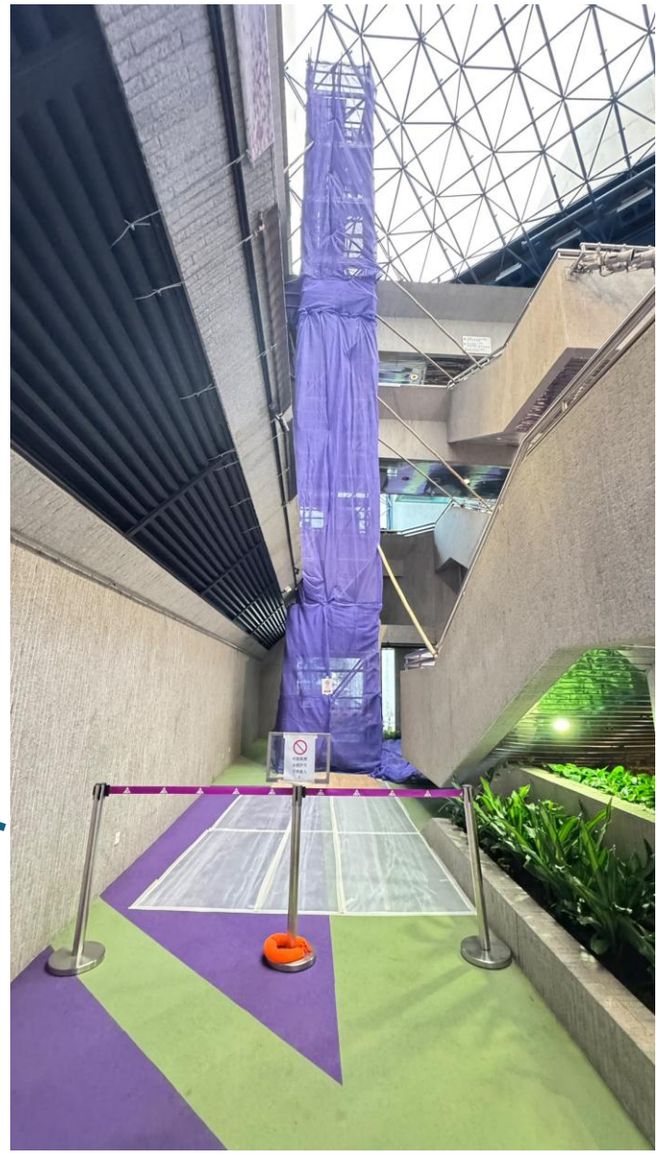

Legend:


- Area Affected by Scaffolding Work
  棚架工程影響範圍

- Area Affected by Material Delivery
  物料搬運影響範圍

Layout Plan of Painter's Corner at Academy Block
教學大樓地下畫廊平面圖

Wan Chai Campus – Maintenance and Scaffolding Work to Painter's Corner, Amphitheatre and External Façade Area

灣仔校園 – 地下畫廊、 香港賽馬會演藝劇院及外牆維修和棚架工程

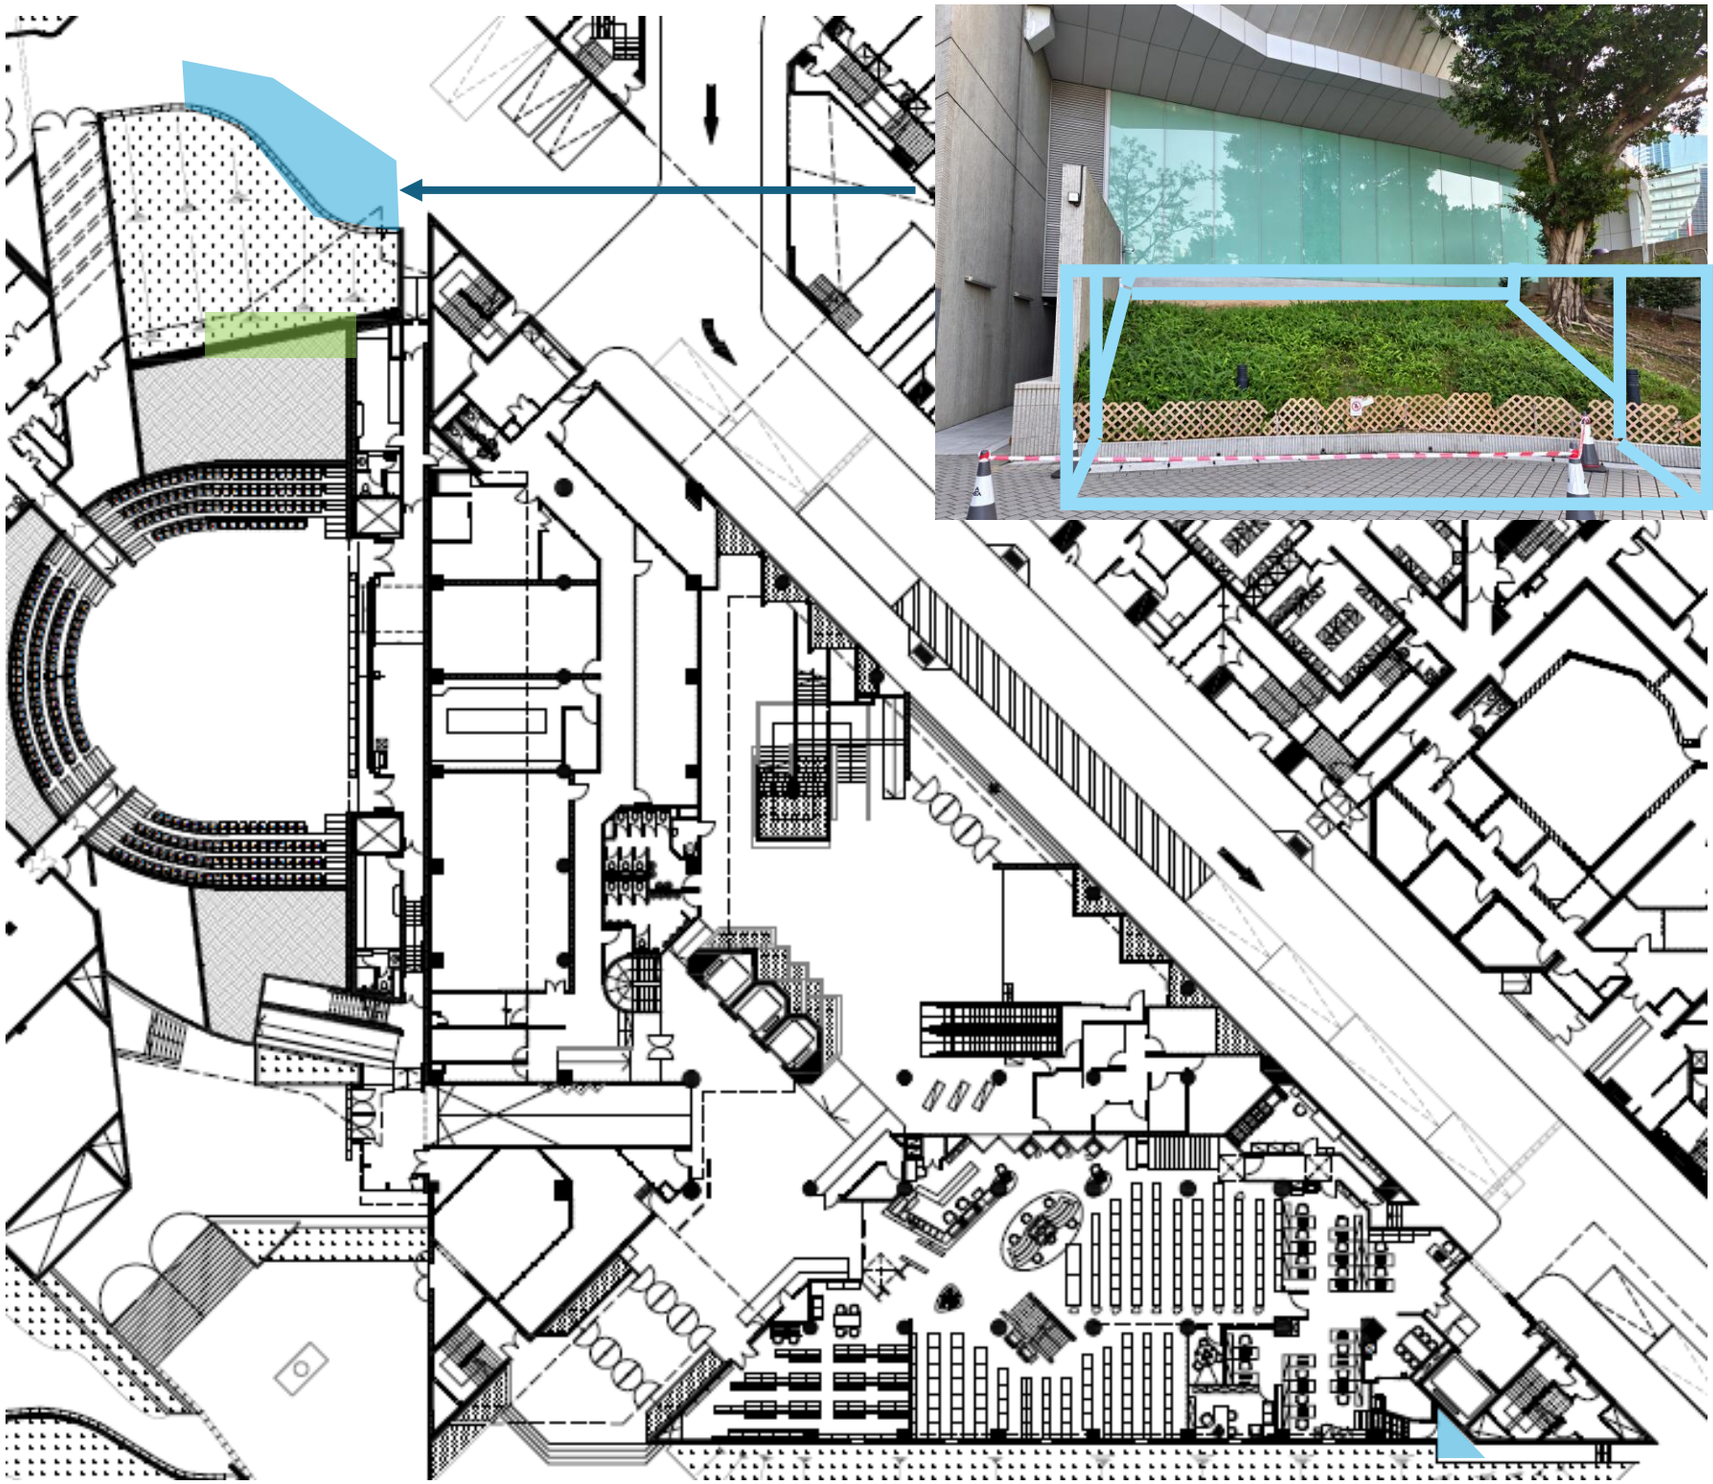

Layout Plan of Academy Block
香港演藝學院教學大樓


Legend:

- Area Affected by Scaffolding Work
  棚架工程影響範圍

- Area Affected Affected by Maintenance Work
  外牆維修影響範圍

Wan Chai Campus – Maintenance and Scaffolding Work to Painter's Corner, Amphitheatre and External Façade Area

灣仔校園 – 地下畫廊、 香港賽馬會演藝劇院及外牆維修和棚架工程

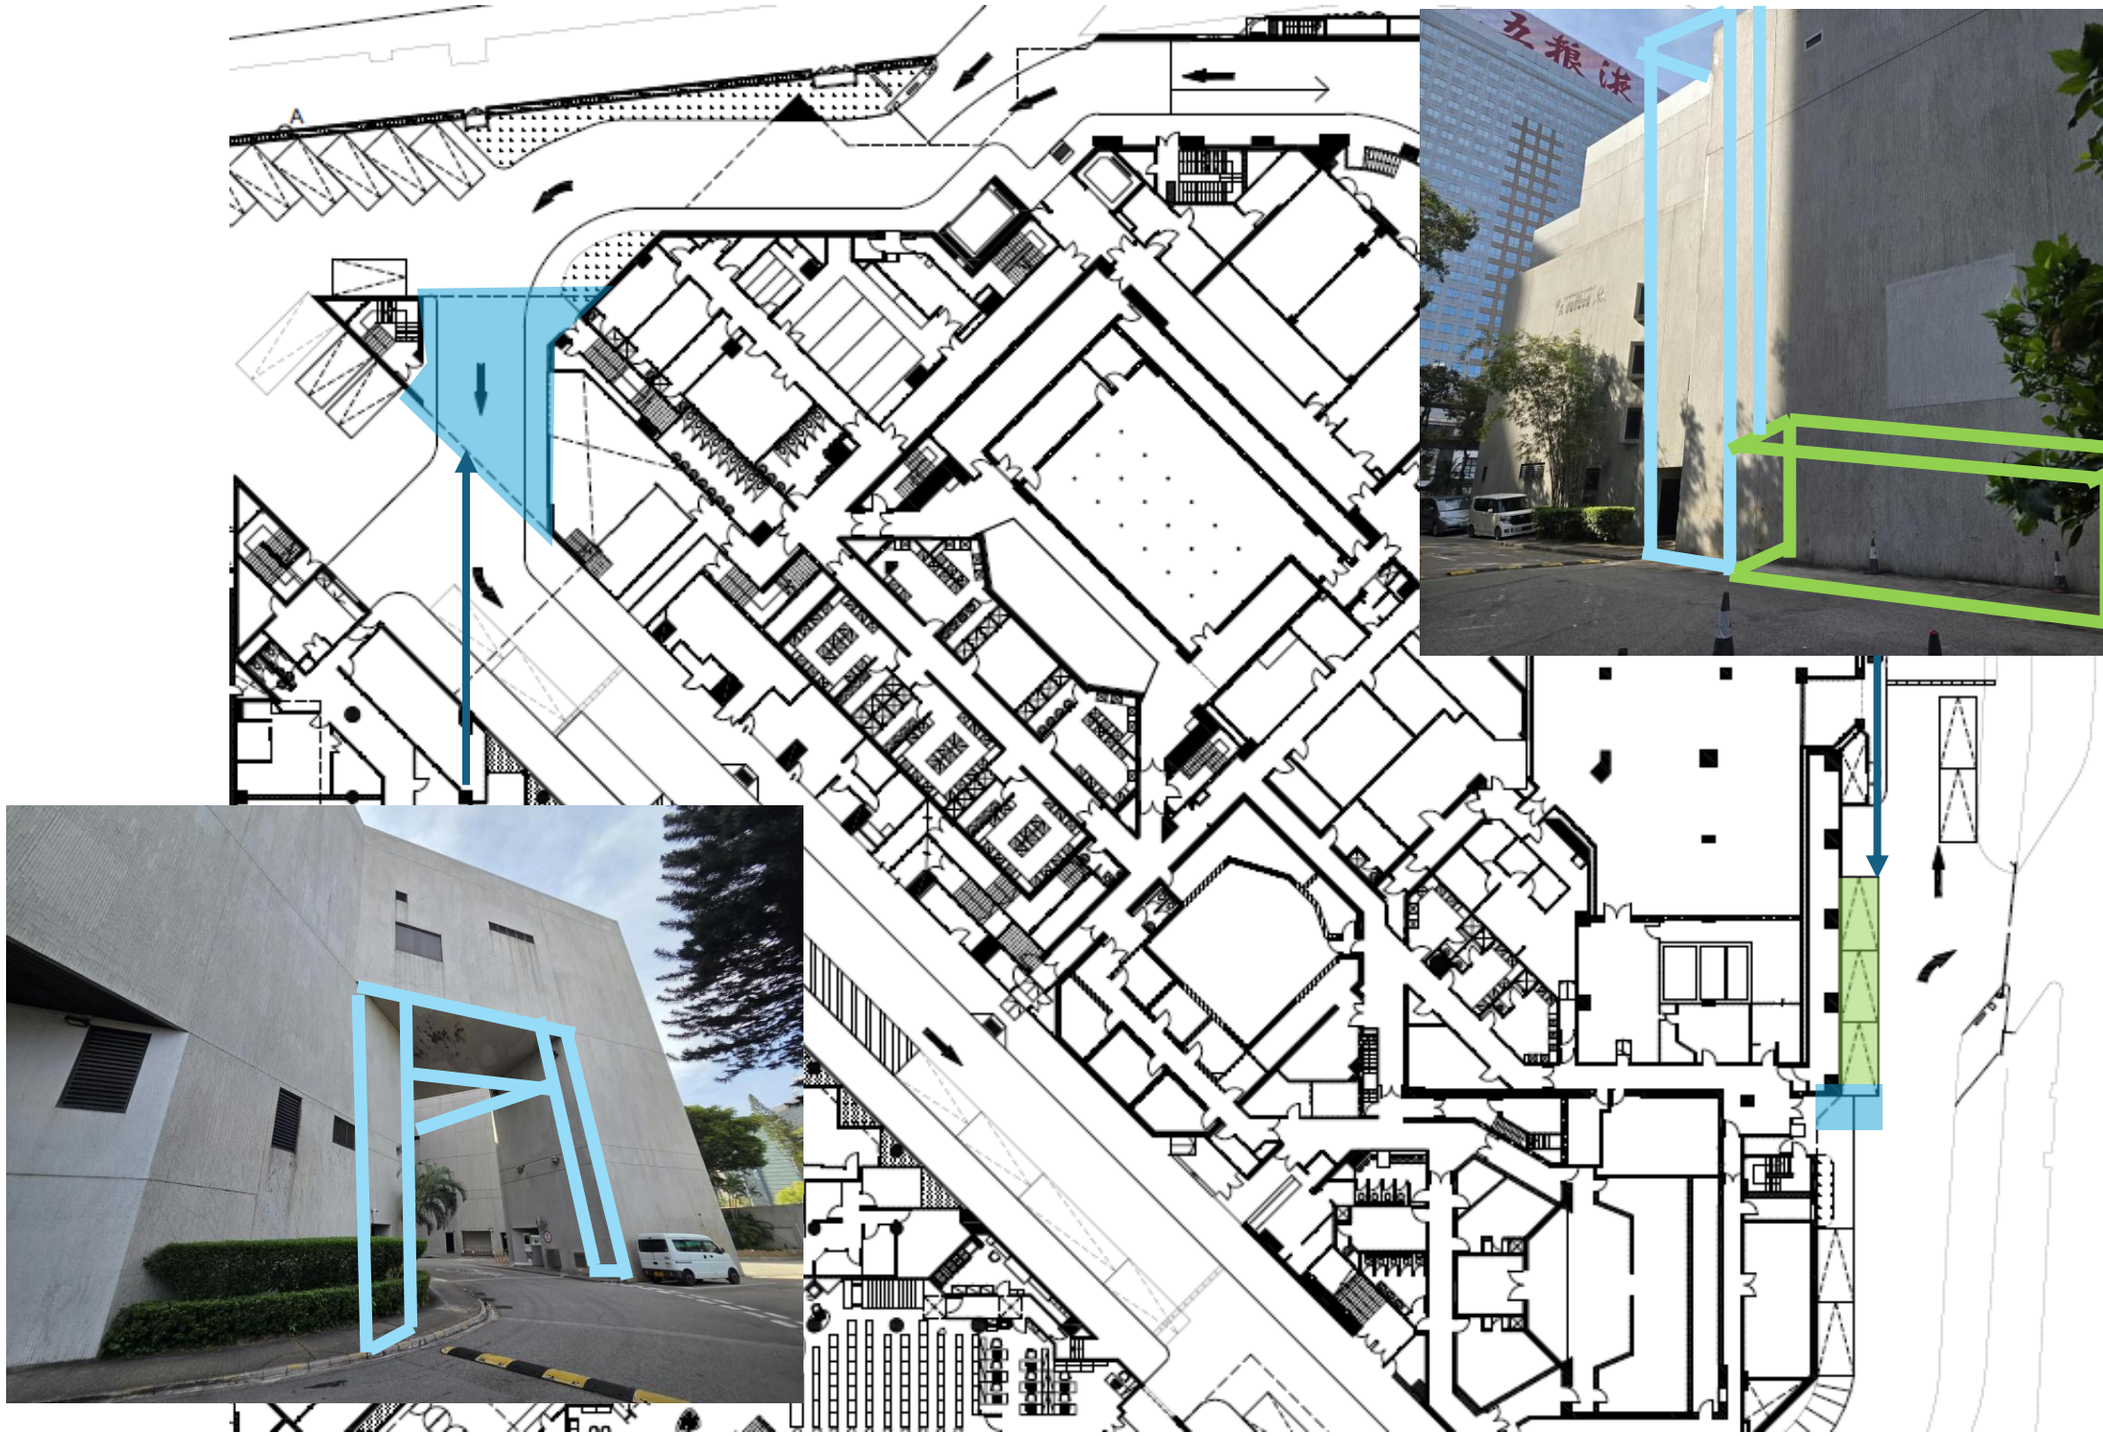

Layout Plan of Theatre Block
劇院大樓平面圖


Legend:

- Area Affected by Scaffolding Work
  棚架工程影響範圍

- Area Affected Affected by Maintenance Work
  外牆維修影響範圍

Wan Chai Campus – Maintenance and Scaffolding Work to Painter's Corner, Amphitheatre and External Façade Area


灣仔校園 – 地下畫廊、 香港賽馬會演藝劇院 及外牆維修和棚架工程

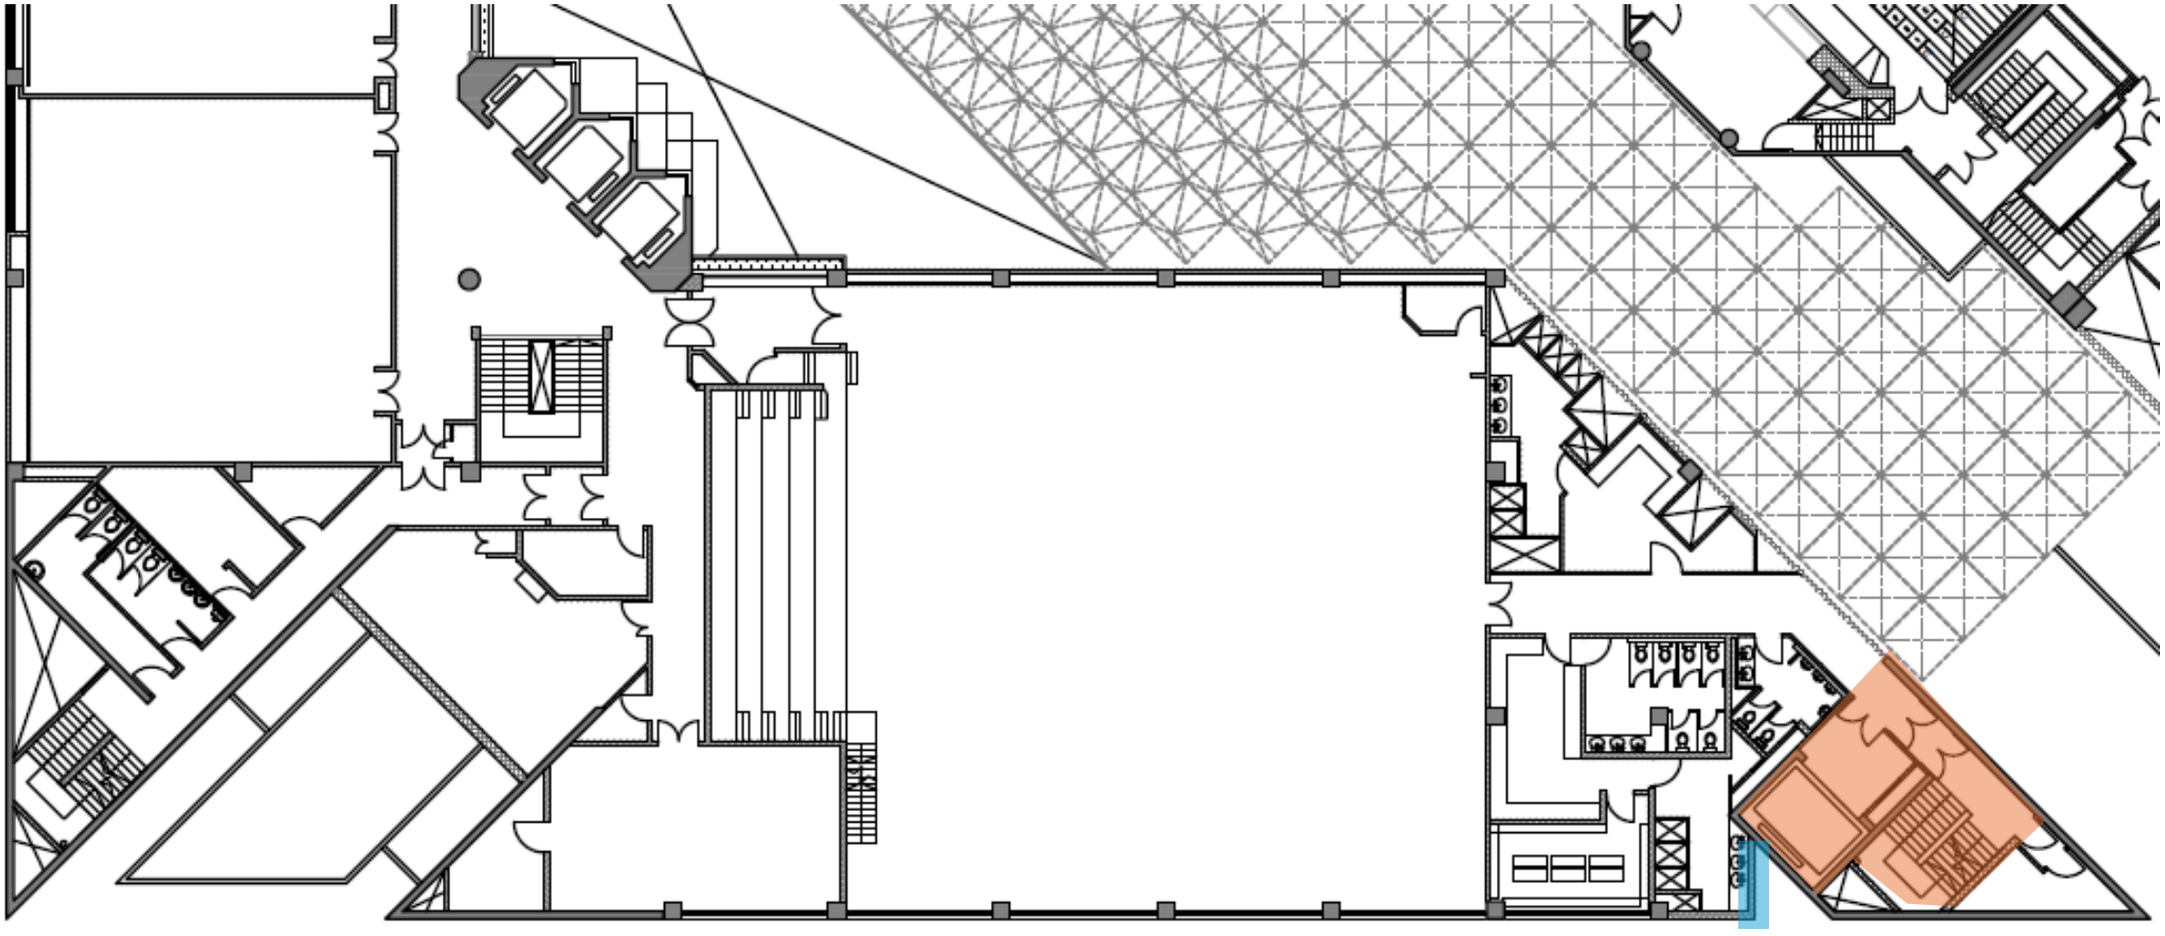

Legend:

- Area Affected by Scaffolding Work
  棚架工程影響範圍


- Area Affected by Material Delivery
  物料搬運影響範圍

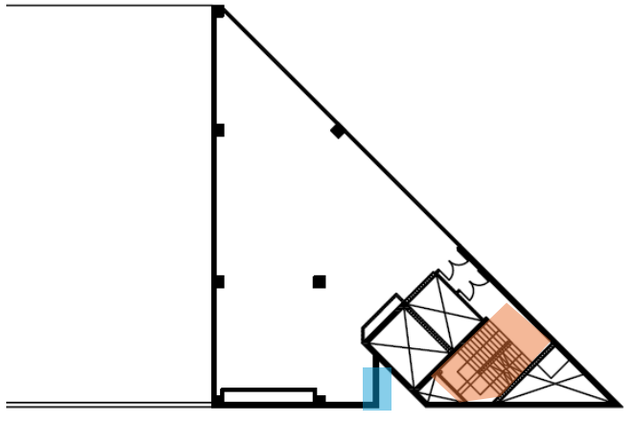

Layout Plan of 4/F, Academy Block
教學大樓四樓平面圖

Wan Chai Campus – Maintenance and Scaffolding Work to Painter's Corner, Amphitheatre and External Façade Area

灣仔校園 – 地下畫廊、 香港賽馬會演藝劇院 及外牆維修和棚架工程

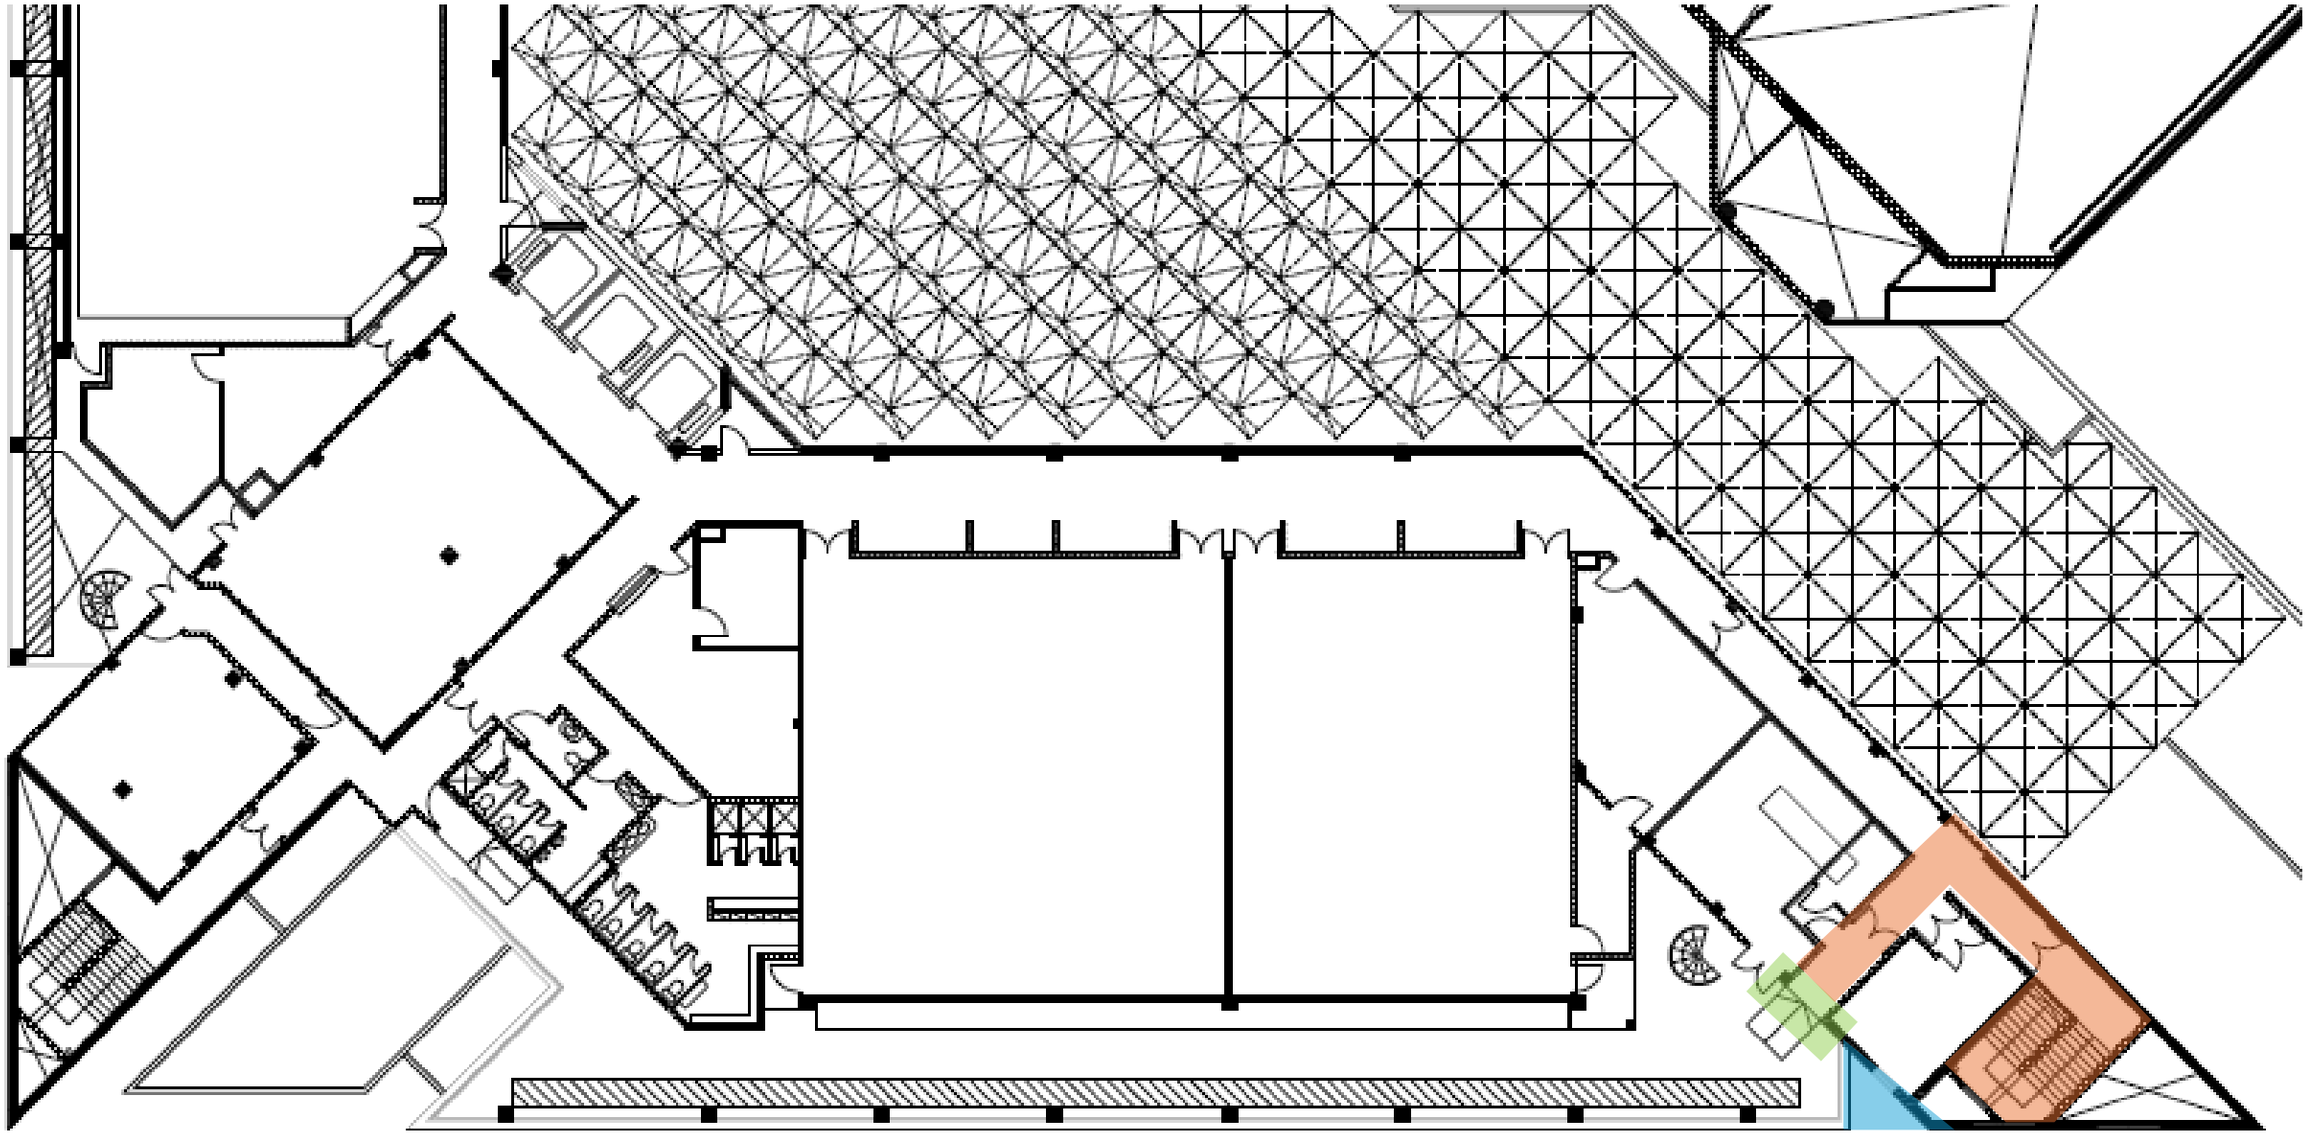

Legend:

- Area Affected by Scaffolding Work
  棚架工程影響範圍


- Area Affected Affected by Maintenance Work
  外牆維修影響範圍

- Area Affected by Material Delivery
  物料搬運影響範圍

Layout Plan of 5/F, Academy Block
教學大樓五樓平面圖

Wan Chai Campus – Maintenance and Scaffolding Work to Painter's Corner, Amphitheatre and External Façade Area

灣仔校園 – 地下畫廊、 香港賽馬會演藝劇院 及外牆維修和棚架工程

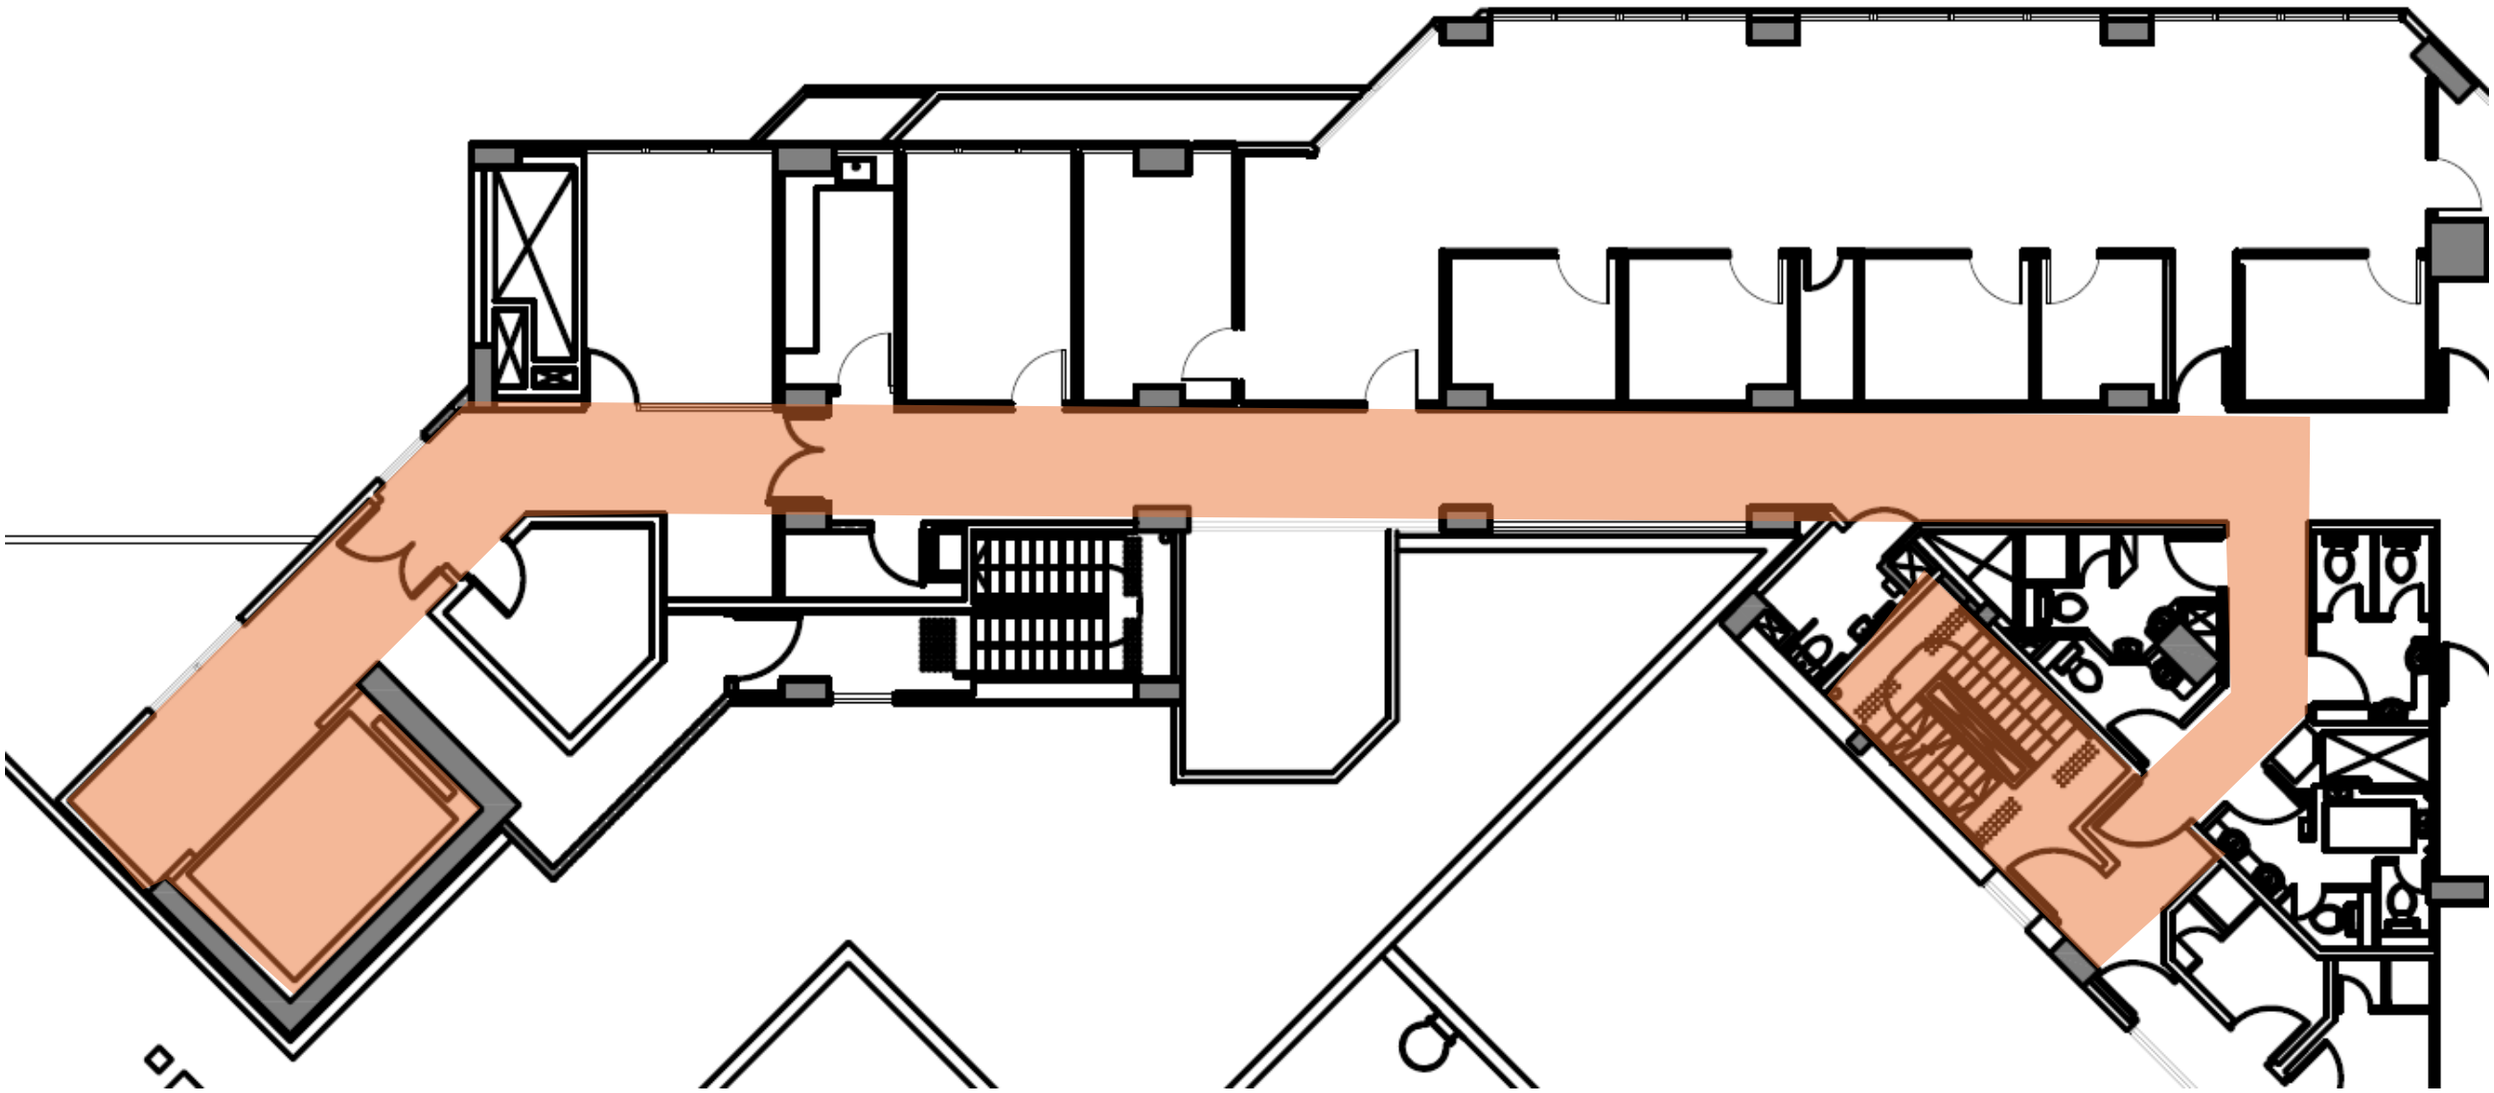

Legend:

- Area Affected by Material Delivery
物料搬運影響範圍

Layout Plan of 9/F, TML Artist Block
TML演藝樓九樓平面圖