



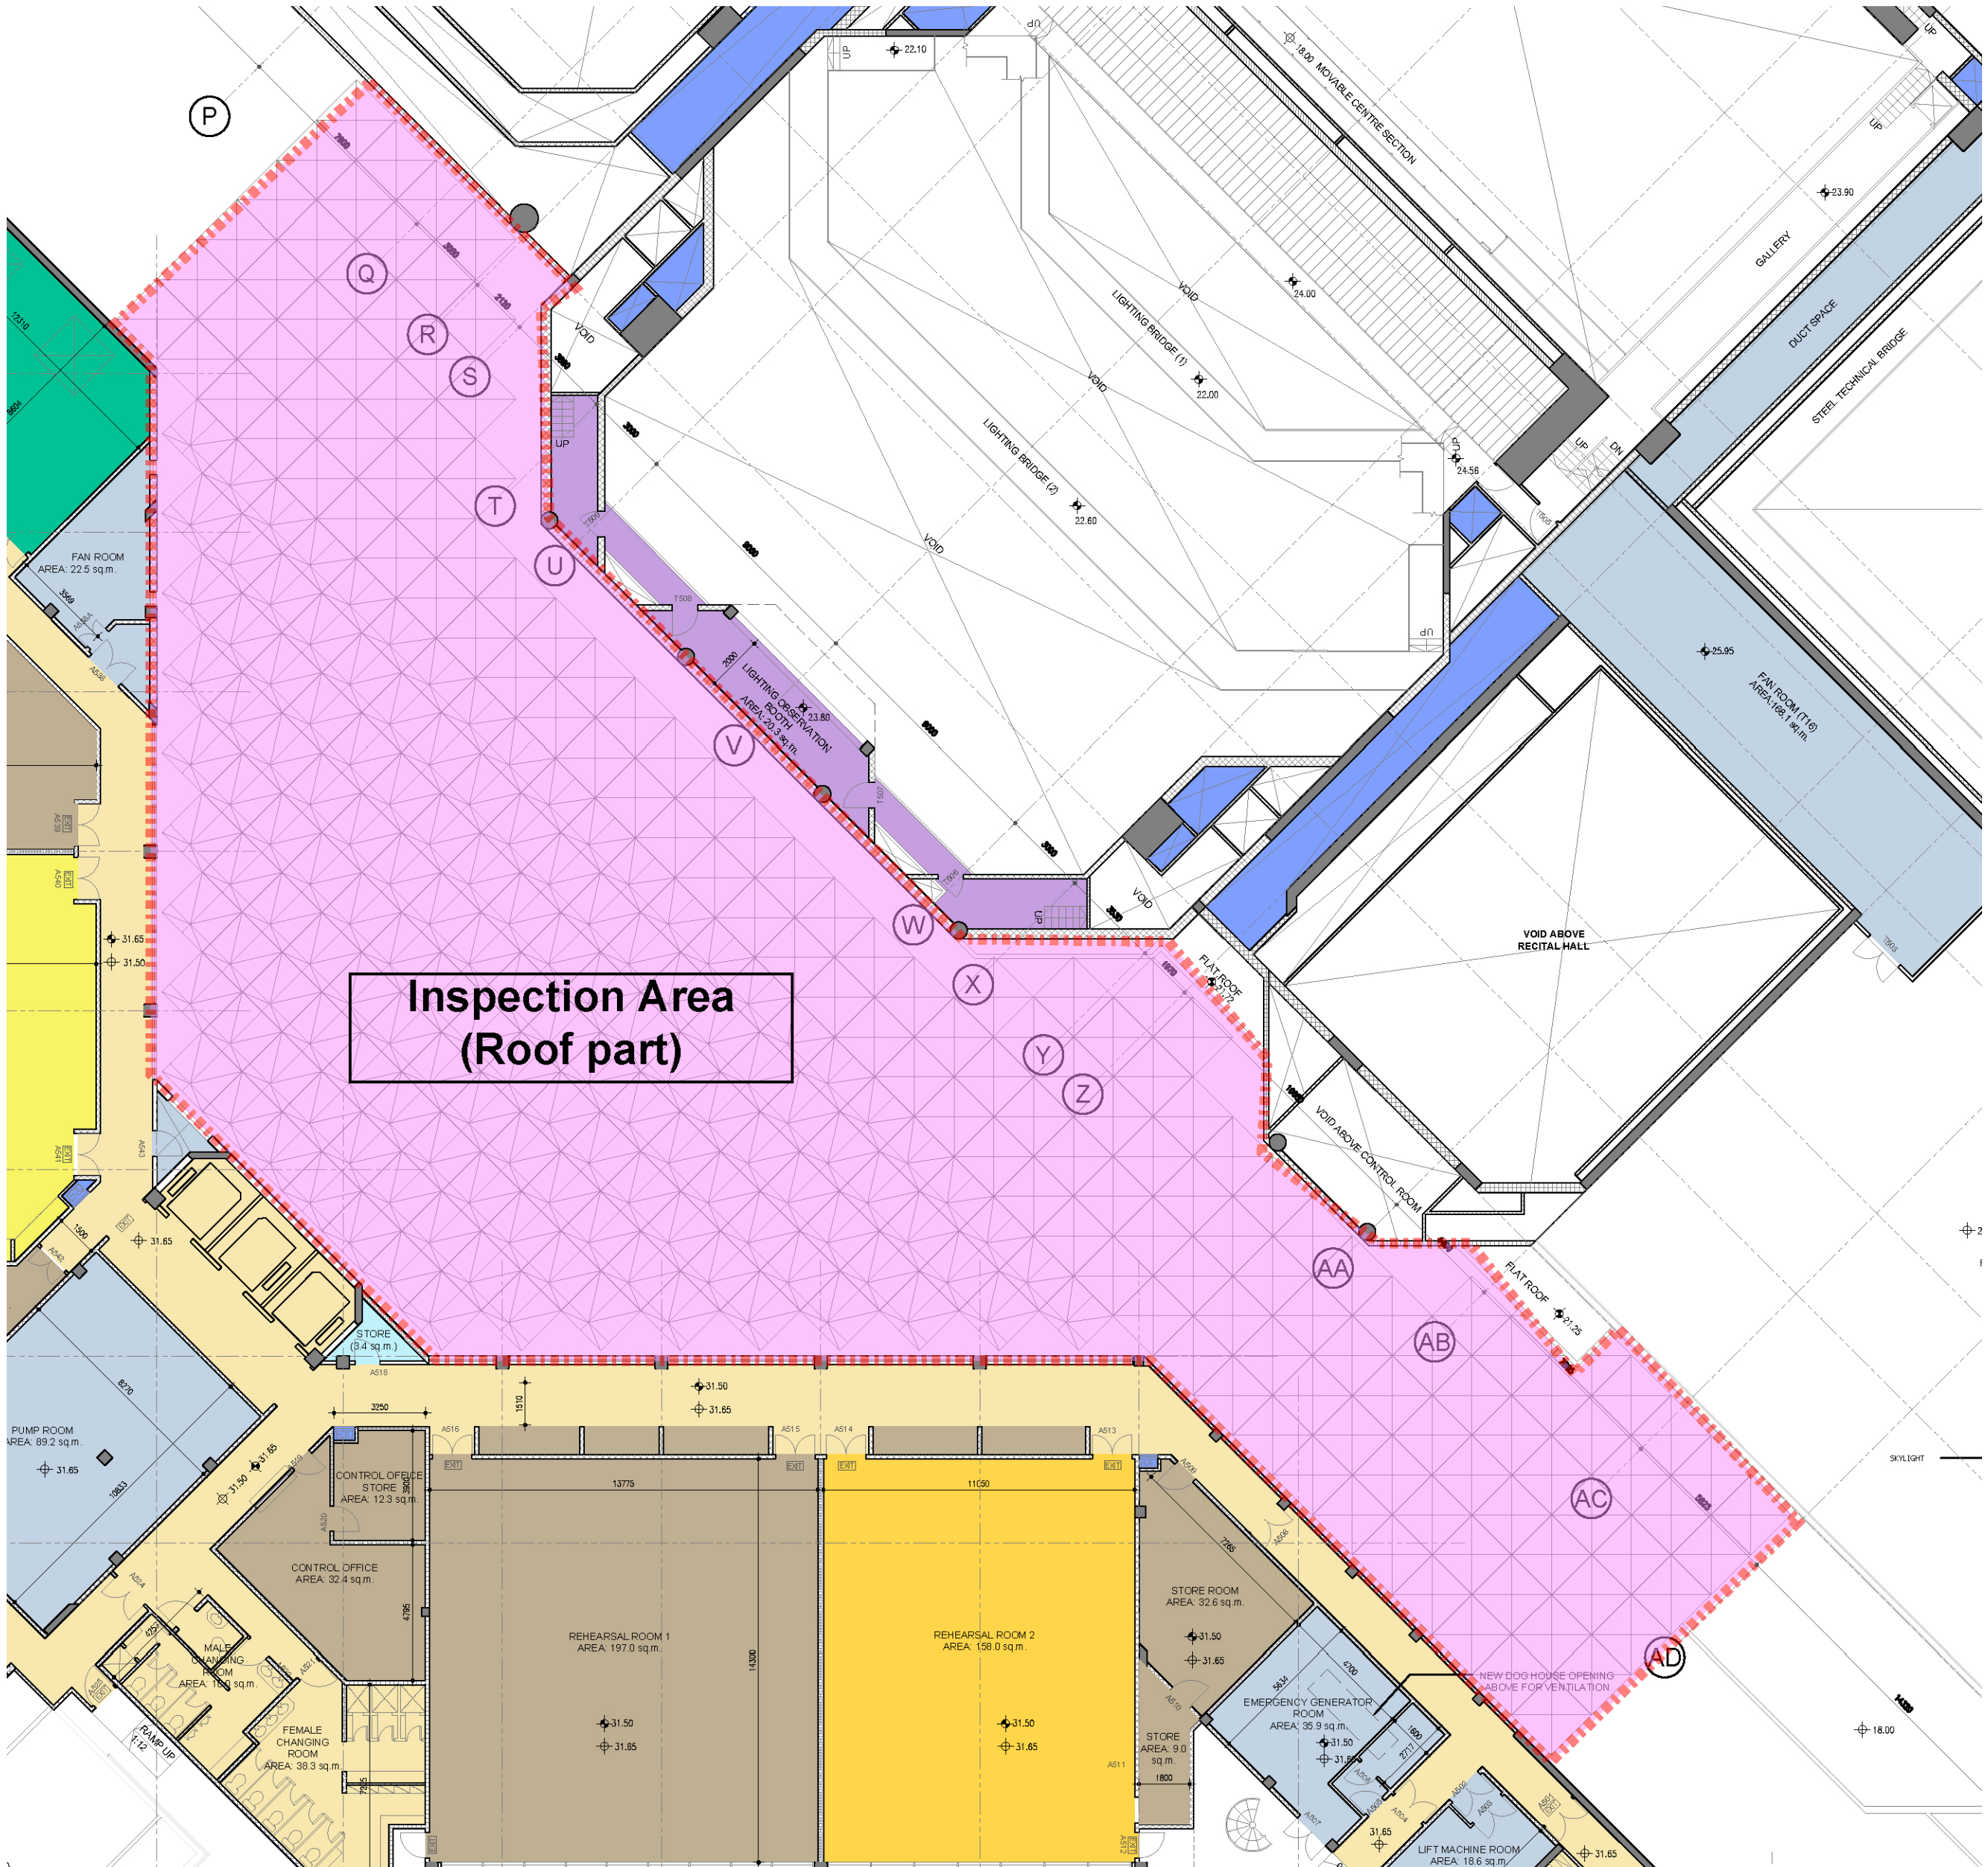

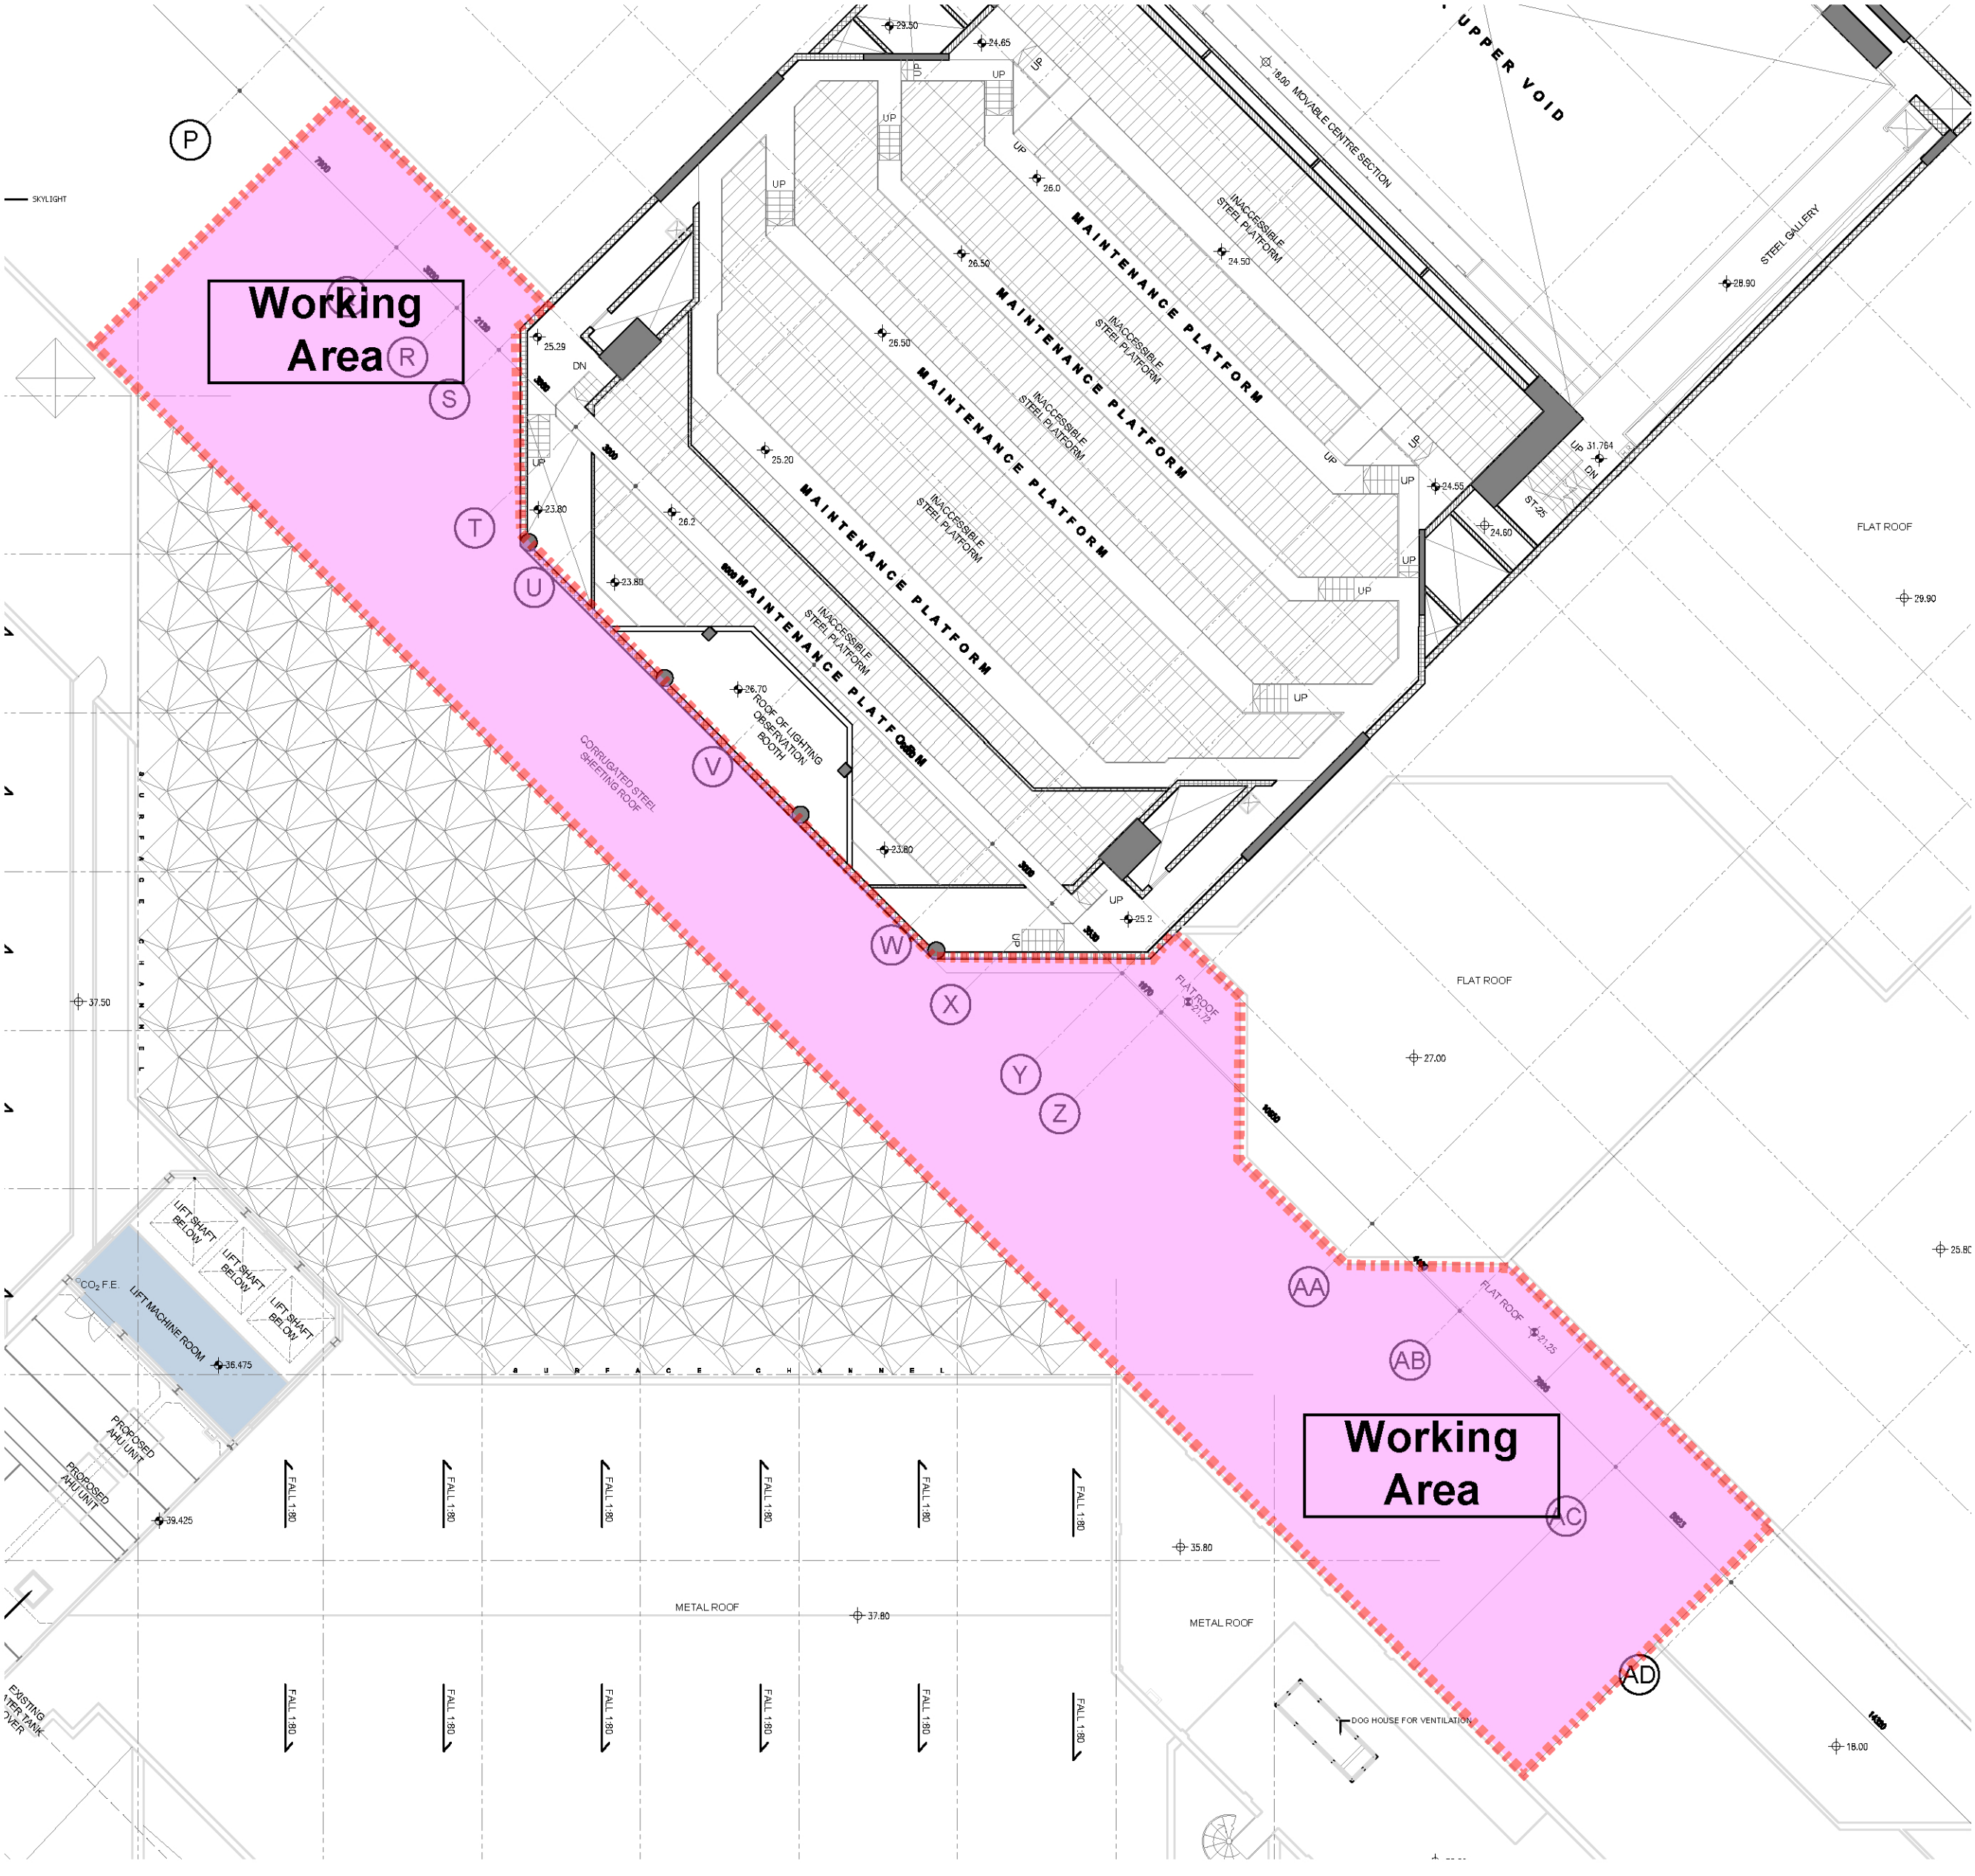

Working Area[Ⓜ]

Working Area

SKYLIGHT

UPPER VOID

STEEL GALLERY

FLAT ROOF

FLAT ROOF

FLAT ROOF

METAL ROOF

METAL ROOF

DOG HOUSE FOR VENTILATION

EXISTING
TANK
OVER

LIFT SHaft
BELOW

LIFT SHaft
BELOW

LIFT SHaft
BELOW

CO₂ F.E.

LIFT MACHINE ROOM

PROPOSED
AHU UNIT

PROPOSED
AHU UNIT

Working Area[Ⓜ]

Working Area